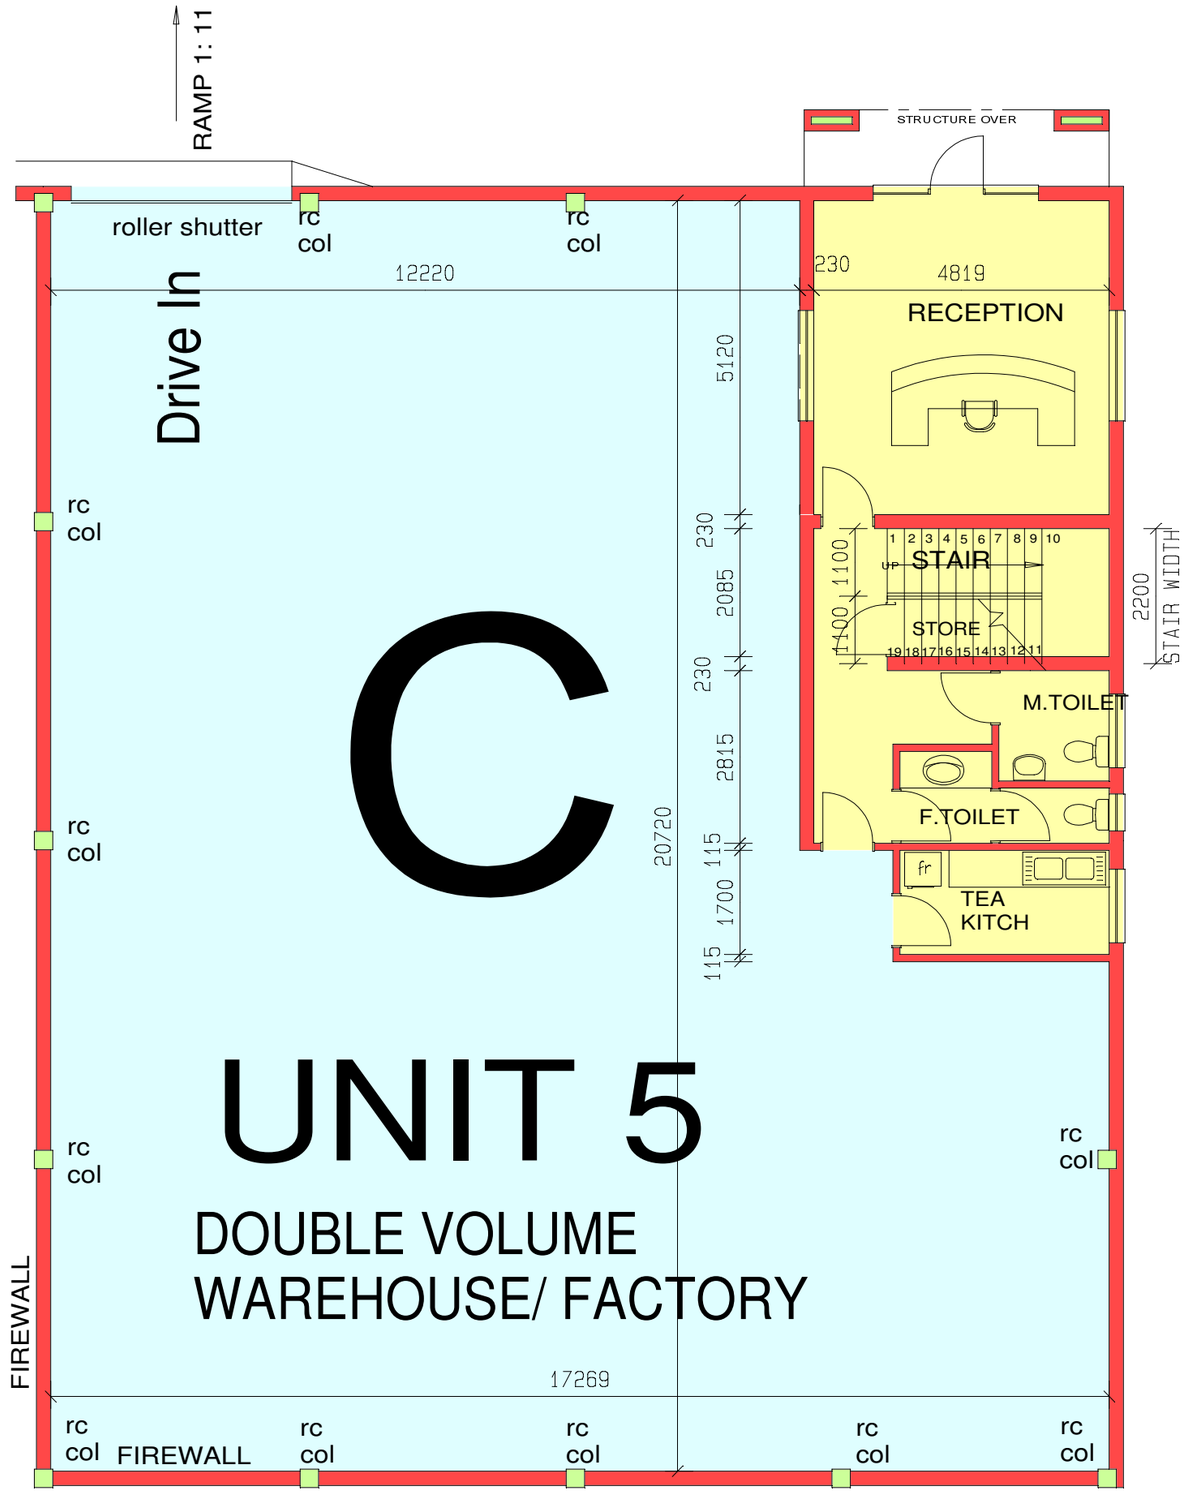

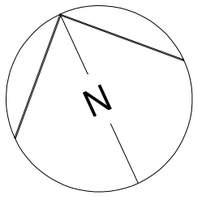

GROUND FLOOR PLAN